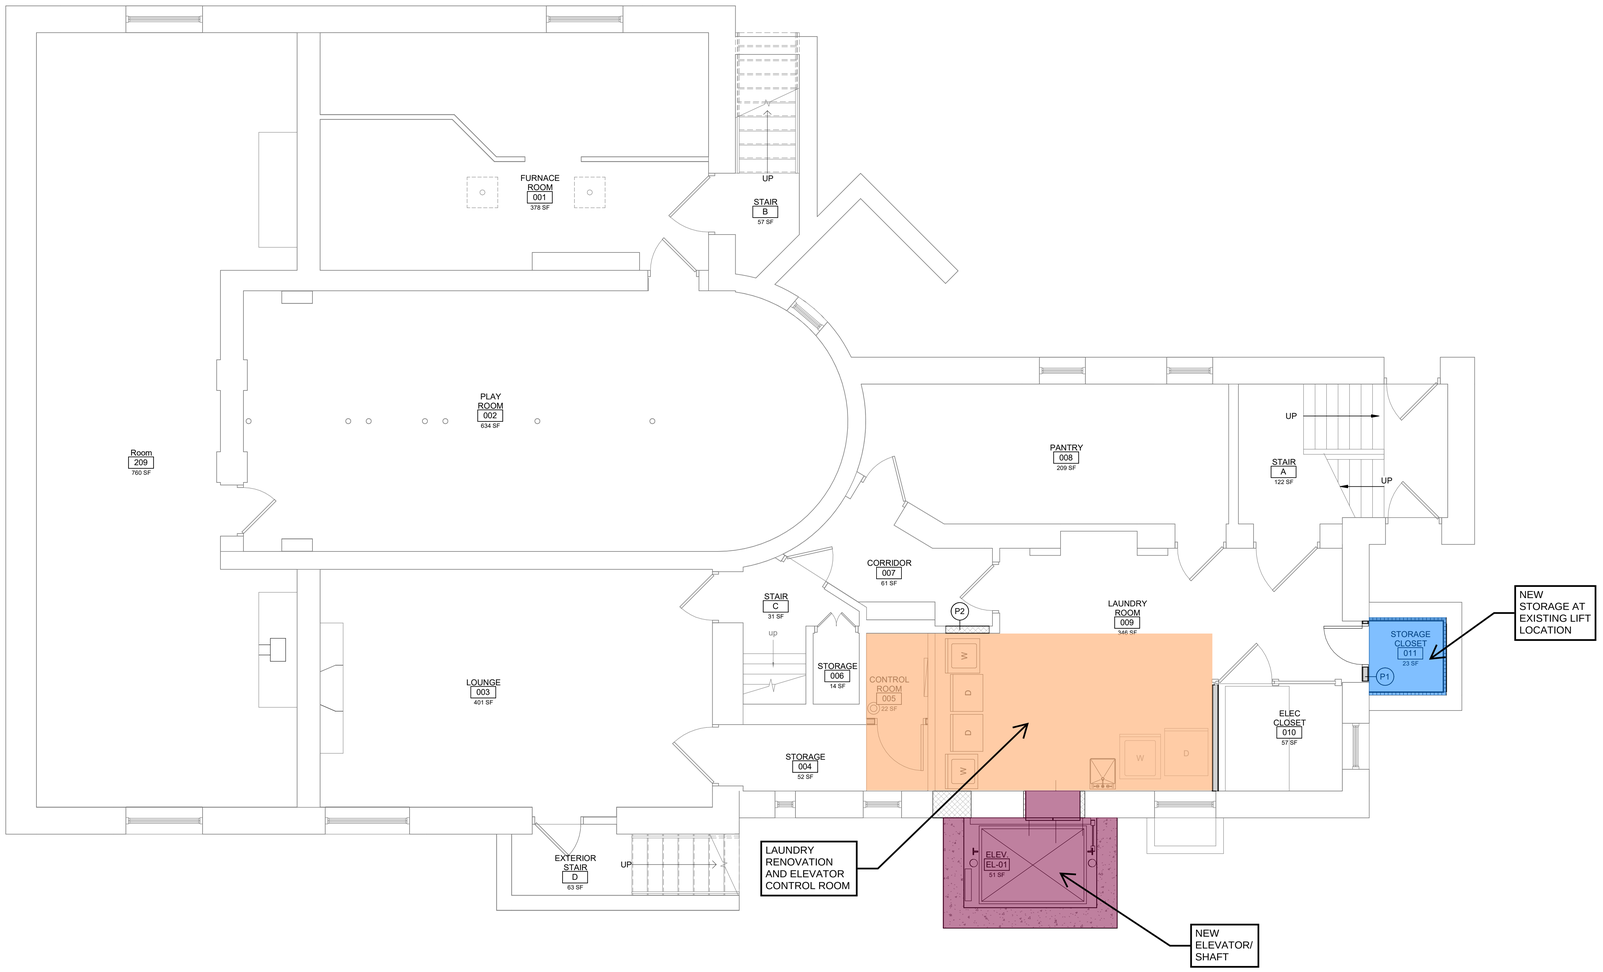

BASEMENT FLOOR PLAN

SCALE: 1/4" = 1'-0"

1 A100

N

Kideney Architects

Kideney Architects, P.C.
ARCHITECTS | PLANNERS
INTERIORS | LANDSCAPE DESIGN
143 Genesee Street
Buffalo, New York 14203
716.249.3837 | kideney.com

STAMP AND SIGNATURE:

CONSULTANT:

RONALD MCDONALD HOUSE KITCHEN RENOVATION & ELEVATOR

780 W FERRY STREET BUFFALO, NY

CONSTRUCTION DOCUMENTS

BASEMENT FLOOR PLAN

WARNING:

ANY ALTERATIONS TO THIS DOCUMENT NOT CONFORMING TO SECTION 7307, NEW YORK STATE EDUCATION LAW ARE STRICTLY PROHIBITED

COPYRIGHT 2022 KIDENEY ARCHITECTS, P.C.
All rights reserved. No part of this work may be reproduced or copied in any form or by any means - graphic, electronic, or mechanical, including photocopying, recording, taping, or information and retrieval systems - without written permission of the ARCHITECT.

No.	DATE	DESCRIPTION

REVISIONS

GCU CHECKED BY	BM DRAWN BY
2022029.00 KA PROJECT NO.	6/16/2023 DATE

2022029.00
CLIENT PROJECT NO.

A100
DRAWING NO.

9/29/2023 11:31:29 AM